Advert Spec: Cont: Area
Road Improvements
G.D.O. Article 4
Sect. 27-30 Orders
Private St. Works
Within 600 ft. TRUNK ROAD
Within 600 ft. SUBWAY ETC.

STREET NAME HIGHCROFT ROAD.
Classification

NUMBERING NOTICES ISSUED | ENFORCEMENT OR CHALLENGE NOTICES

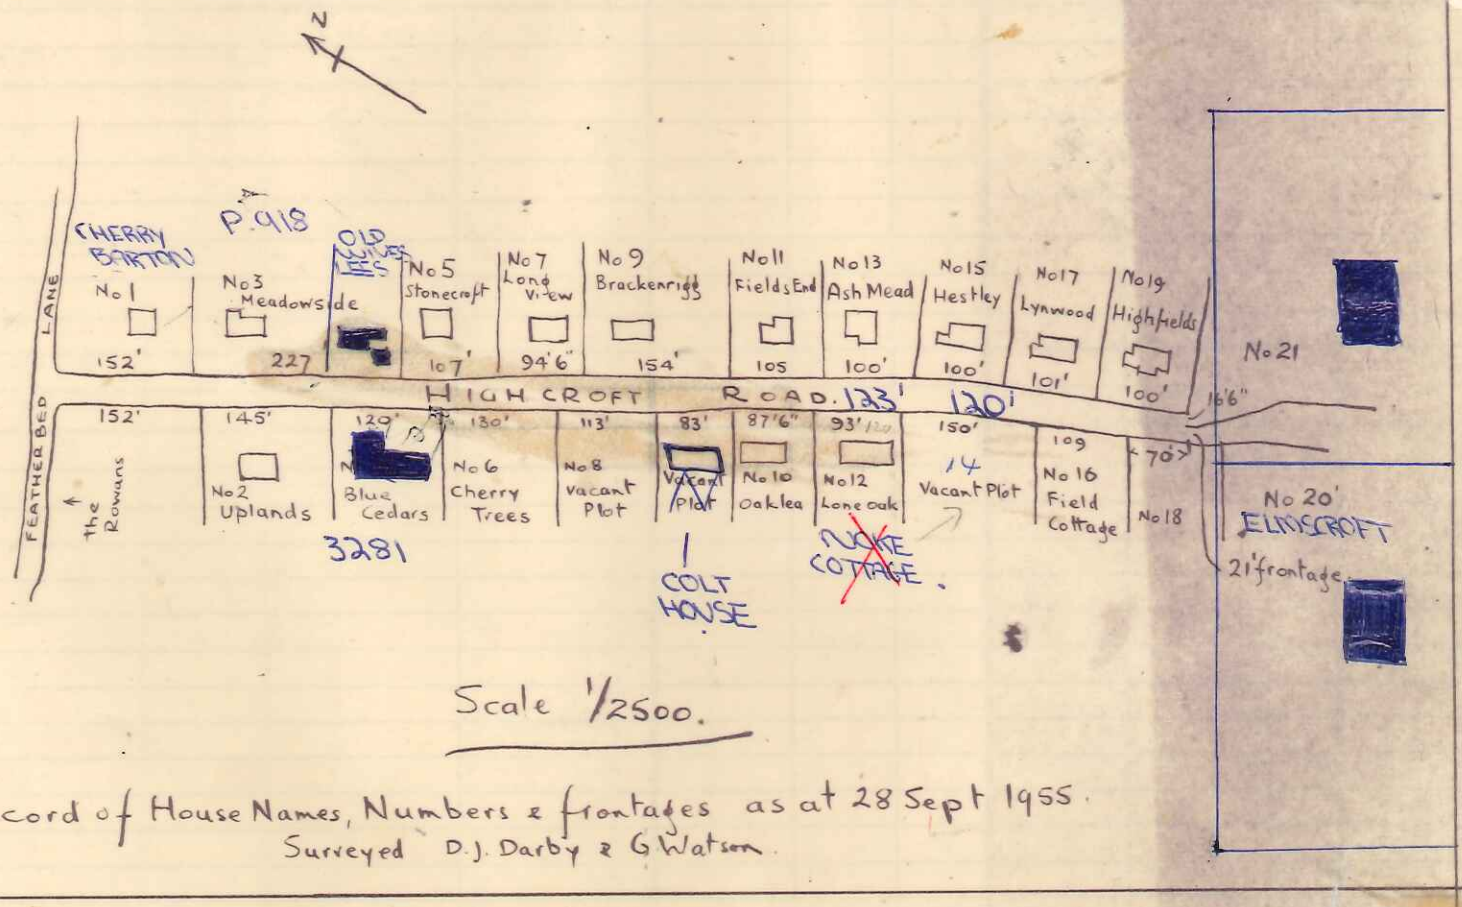

Scale 1/2500.

Record of House Names, Numbers & frontages as at 28 Sept 1955.
Surveyed D.J. Darby & G Watson.

PRIVATE STREET	✓
DECL'D. NEW ST.: P.H.A1925	
TRUNK ROAD	
COUNTY ROAD	
DISTRICT ROAD	

IN NEW TOWN DES.: AREA	A
IN SPEC.: CONT.: (ADV'T.) AREA	Yes
Within 3m.B.	Yes

F.1

HIGHCROFT ROAD

Numbered on 19th October 1949

NUMBERING NOTICE ISSUED	STREET NUMBER	DESCRIPTION	PLAN NUMBER	BYELAW APPROVAL DATE	DRAINAGE (A.L. Cesspool)	1954 NEW ST. NOTICE	T.P. or I.D. CERTIFICATE NUMBER	PLANNING APPROVAL DATE	TERMS OF APP'L.	IMPROVEMENT GRANT	IMPROVEMENT LOAN	S.D.A.A. LOAN	REMAR
	-	ROAD WORKS.	698.	29.1.14.									
	3	'MEADOWSIDE' – BUNGALOW.	918.	26.4.23.	S.								
	~~2~~	~~'HOUSE' '[illegible]'~~	~~923~~	~~31.5.23.~~	~~S.~~								
	1	'HOUSE.'	970.	25.10.23.	S.								
	5	'STONECROFT' – BUNGALOW.	1482.	9.7.30.	S.								
	7	'LONGVIEW' – BUNGALOW.	1494.	28.8.30.	S.								
	9	'BRACKENRIGG' – BUNGALOW.	1541	28.4.31	S.								
	11	'FIELD'S END' – BUNGALOW.	1557	23.6.31.	S.								
	12.	'LONE OAK' – BUNGALOW.	1590.	25.11.31	S.								
	7	GARAGE (LONGVIEW)	1549	13.5.31.	—								
	3	'MEADOWSIDE' – ADDITION.	1664	24.1.33.	—								
	10	'OAKLEAF' – BUNGALOW.	1712	24.7.33.	S.								
	2.	'UPLANDS' – BUNGALOW.	2062.	13.2.36.	S.		129	13.2.36.	C.				
	13	'ASHMEAD' – BUNGALOW.	2063.	13.2.36	S		130	13.2.36.	C.				
	17	'LYNWOOD' – BUNGALOW.	2147.	8.10.36.	S.		209	8.10.36.	C.				
	15	'HESTLEY' – BUNGALOW.	2159	12.11.36.	S		222	12.11.36.	C.				
	19	'HIGHFIELDS' – BUNGALOW.	2196.	11.3.37.	S.		259	11.3.37.	C.				
	16	'FIELD COTTAGE' – BUNGALOW.	2293.	10.2.38.	S		349	10.2.38.	C.				
	2	'UPLANDS' – ADDITIONS.	2344	7.7.38	—		399.	7.7.38.	C				
	1	'CHERRY BARTON' – PANTRY.	2361	18.8.38.	—		416.	18.8.38.	C.				
	13	'ASHMEAD' – GARAGE.	2470	20.5.40			521	20.5.40	C				
	5	'STONECROFT' – GARAGE.	2474	16.9.40			524	16.9.40	C.				
	20	'HOUSE' 'EMSCOTT'	2666	3.7.46			753.	3.7.46	C				See also 2769 & 3113
	20	GARAGE.	2769	4.12.46			817.	4.12.46	C				
	18.	HOUSE.	2803	7.5.47			839.	7.5.47	C				
	6.	'CHERRY TREES' – BUNGALOW & GARAGE.	2813	4.6.47			840	5.8.47.	U				
	–	LAND FOR BUILDING	83/47	NA			848	27.12.47	C				
	4	SHED AN FRUIT STORE.	3043	6.4.49			W.545/49.	3.5.49	C				
	20	'EMSCOTT' – COW HOUSE & STORE SHED.	3113.	7.9.49			W.1269/49	19.9.49	U				
	18	'CHERRY TREES' – ADDITION BEDROOM & GARAGE	3133.	2.11.49			W.1[illegible]	[illegible]	U				
	6	CHERRY TREES – GARAGE.	[illegible]	[illegible]									

KS	STREET NUMBER	DESCRIPTION	PLAN NUMBER	BYELAW APPROVAL DATE	DRAINAGE	1954 NEW ST. NOTICE	T.P. or I.D. CERTIFICATE NUMBER	PLANNING APPROVAL DATE	TERMS OF APP'L.	IMPROVEMENT GRANT	IMPROVEMENT LOAN	S.D.A.A. LOAN	REMARKS
.49.	4	'BLUE CEDARS' – HOUSE.	3281	1.9.50.	S.		W/859/50.	1.9.50.	U			512.	
	*	SITE FOR SEMI-BUNGALOW.	3767	NA.			W/736/52	4.10.52.	C.				
–	21 *	SEMI-BUNGALOW. 'CHARNWOOD'	3818	5.11.52.	S'pool.		N.978/52	16.11.52.	U.				
	21	LOOSE BOX. 'CHARNWOOD'	3827	1.10.52.			P/D.						
	20.	'EMSCOTT' – ROOM IN ROOF.	3976	1.4.53			P/D.						
	20	'EMSCOTT' – PIGSTYES	4020.	29.4.53.			P/D.						
	6	ADDITIONS.	4025.	9.6.53			P/D						
	–	SITE FOR BUNGALOW	4781	NA			— WITHDRAWN —						
	Ø	SITE FOR BUNGALOW. Between 3 + 5	4826.	NA.			W.1176/55.	28.7.55	C.				
	8A *	SITE FOR HOUSE. (8A)	4828.	NA.			W.1177/55.	23.7.55.	C.				
		SITE FOR HOUSE. (next to Horse Cott)	4856.	NA.			W.1335/55.	24.9.55.					
	Ø	OLD WIVES LEES. – BUNGALOW.	4893.	12.9.55.	Septic Tank.		W.1526/55.	24.9.55.	U.				
	8A *	TIMBER HOUSE (COLT)	4962.	29.10.55.	Septic Tank.		W.1752/55.	7.11.55.	U.				
	10	GARAGE	5077	13.2.56.			P/D.						
	11	CESSPOOL.	5592.	27.4.56.			NA.						
	6	POULTRY HOUSE.	5811	Exempt			NA.						
	11	ADDITIONS	6577	2/5/59			W/552/59	2.5.59	U				
	20 Land.	HOUSE & GARAGE.	7912	N/A			W/241/62	3/3/62	REFUSED				
	8A	EXTENSION – ENTRANCE HALL & CLOAKROOM	4962/1	20/4/63.			W/482/63	22/4/63.	U				
	10	PROPOSED ATTIC ROOM	5077/1	2/3/63.			— P/D —						
	Adj. Nake Cottage.	2 Detached Chalet Bungalow	4856/1	N/A.			W/2157/63	14/12/63	Refused.				
	6	Garage.	3275/1	25.1.64.			— P/D —						
	12	GARAGE	8535.	9.5.64.			— P/D —						
	4d Nake.	Erection of Chalet Bungalow.	4856/2.	10.10.64				10.10.64	U.				
	10	House Extension.	5077/1.	28.9.64.			— P/D —						
	11	Greenhouse	6577/1.	24.4.65			W/831/65	28.4.65	U				
	10	Do[illegible] Garage.	5077/3.	7.10.65			W/2007/65	12.10.65	C				
	8a.	[illegible] Playroom.	4962/2.	21/1/66			W/2286/65	31.1.66	C				
	8a		4962/3	16/11/65			W/2319/65	16/11/65	C				
	3		8044.	11.12.65			— P/D —						
	[illegible]			30/12/65			W/2594/65	8/1/66	C				

Advert Spec: Cont: Area YES

Road Improvements

G.D.O. Article 4

Sect. 27-30 Orders

Private St. Works

Within 600 ft. TRUNK ROAD NO

Within 600 ft. SUBWAY ETC. NO

OS 0404 NW.

Nos 8-20. 5.19.

STREET NAME HIGHCROFT ROAD

Classification PRIVATE STREET

NUMBERING NOTICE ISSUED	STREET NUMBER	DESCRIPTION	PLAN NUMBER	PASSED BLDG. REGS.	C.D.O. & TDE. EFF	SEC'N 159 NOTICE	T.P. OR I.D. CERTIFICATE NUMBER	PLANNING DECISION DATE	U: C: R:	WITHIN 100 FT. SEWER	CLASS OF LISTED BUILDING	ENFORCEMENT OR CHALLENGE NOTICES
	8A	Garage & Playroom	4962/5	9.2.66(R)			W/	7.2.66	R			
	2	Erection of Greenhouse	9073	21.3.66			—	P/D	—			
	12	Single Garage	49/66	21.5.66			W/6053/66	21.5.66	C			
	11	Extensions	264/67D	11.7.67			W/6142/67	21.6.67	U			
	13	Porch & Extension	448/67D	5.10.67			W/6236/67	5.10.67.	U			
8A	WOODHOUSE	GARAGE & PLAY ROOM	465/68D	—NR—			W/6280/68	29.10.68	C			
	1	CENTRAL HEATING.	575/68D	23.11.68	—	—	—	PD	—			
	HOKE COTTAGE	- ALTERATIONS & EXTENSION	214/70D	2.5.70	—	—	W/6122/70	18-4-70	C			
	14.	WINDOW IN BEDROOM & BOX ROOM	592/70D.	10/10/70	—	—	—	N/R	—			
	1	DOUBLE GARAGE AT END OF BAY & LOGGIA	428/71D	5-8-71			W/6240/71	23-8-71	C			
	7	REPLACING WINDOW WITH SLIDING DOOR	433/71D	22.7.71	—	—	—	PD	—			
	7	EXTENSION TO DWELLING	702/71D	2.12.71.			W/6382/71	19-1-72	C			
	7	2 STOREY EXTENSION	92/72D	1.9.2.72	—	—	—	PD	—			
	35	BEDROOM EXTENSION	147/72D	6.4.72	—	—	—	PD	—			
	8	ERECTION OF DET. BUNGALOW	245/72D	—NR—			W/6133/72	30.5.72	C			
	8A	2 STOREY EXTENSION	401/72D.	27.7.72	—	—	W/6312/72	19-6-72	C			
8	ERECT:	OF BUNGALOW & GARAGE	1002/72D									
	13	~~EXTE~~ EXTENSION, PLUS D/GARAGE	1099/72D	NM			W/6606/72	3.1.73	C			
	20	RESIDENTAL DEVELOPMENT	1101/72D	~~[illegible]~~ N/M			W/6617/72	26-2-73	R			
(ASHMEAD)	13	EXTENSION AND DOUBLE GARAGE	63/73D	22.2.73								
	8	Bungalow and garage	1002/72D	13.3.73			W/6569/72	22-1.73	C			
ASHMEAD	13	MODIFICATION TO EXTENSION	690/73D	19.7.73			H/0434/73	23-7-73	C			
	ADJ 5	ONE DET. RESIDENTIAL UNIT	802/73D	N.M			H/0495/73	24.9.73	R			
	5	1ST FLOOR ADDITION, ALTERATIONS, GARAGE ETC	68/75D	29.5.75			H/0047/75	19.3.75	C			
	1	SINGLE STOREY EXTENSION	288/75D	27.3.75			H/0188/75	16.5.75	C			
	ASHMEAD	SINGLE STOREY EXTENSION	1727/75D.	11.12.75.				NM.				
	'STONECROFT' NO. 5.	SINGLE STOREY EXTENSION.	1773/75D.	11.12.75			H/1053/75	16.1.76	C			
	10	SINGLE STOREY EXT. & ROOM IN ROOF ETC	1072/76D	29.7.76.			H/0725/76	18.8.76				
	20	2-STOREY EXTENSION.	1287/76D	14.10.76 29.9.76	PASSED RETURNED			NM				
	20	REPLACEMENT GARAGE/STORE.										
		MODIFICATION/EXTENSION TO STABLE	1299/76D	9.9.76.			H/0859/76	28.9.76	C			

STREET NAME HIGHCROFT ROAD.

Classification

NUMBERING NOTICE ISSUED	STREET NUMBER	DESCRIPTION	PLAN NUMBER	PASSED BLDG. REGS.	C.D.O. & TDE. EFF	SEC'N 159 NOTICE	T.P. OR I.D. CERTIFICATE NUMBER	PLANNING DECISION DATE	U: C: R:	WITHIN 100 FT. SEWER	CLASS OF LISTED BUILDING	ENFORCEMENT OR CHALLENGE NOTICES
	7	GARAGE & EXTERNAL ALTERATIONS	B77/247	31.3.77			4/0212/77					
BLUE CEDARS	4	DOUBLE GARAGE	B77/1627	8.12.77			4/1223/77	14.12.77	C			
	11	TWO-STOREY SIDE EXTEN: & DORMER					4/0370/78	25.4.78	C			
BLUE CEDARS.	4	SINGLE STOREY SIDE EXTENS: & PORCH.	B78/484	27.4.78			4/0377/78	15.5.78	C			
	11	TWO-STOREY SIDE EXT. & DORMER.	B78/1122	27.7.78	REJECTED							
	11	TWO-STOREY EXT. & ALTERATIONS	B78/1520	5.10.78								
	20	SINGLE STOREY SIDE EXTENSION	B78/1935	23.11.78	REJECTED.		4/1365/78	10.11.78				
	20	ROOM IN ROOF	B78/2184	28.12.78	REJECTED.		4/1603/78	9.1.79	C			
	20	SINGLE STOREY EXTENSION AND ROOM IN ROOF	B79/74	15.2.79	REJECTED.							
	20	SINGLE STOREY EXTENSION AND ROOM IN ROOF	B79/324	29.3.79	REJECTED.							
	8	DOUBLE GARAGE EXTENSION	B79/442	19.4.79			4/0395/79	18.4.79	C			
ADJ	14.	ONE DWELLING (OUTLINE)					4/0392/79	17.5.79	R	APPEAL LODGED - DISMISSED 28.12.79		
	20	FIRST FLOOR EXTN, INTERNAL ALTS AND DORMER	B79/587	31.5.79.	REJECTED							
	20	FIRST FLOOR EXTENSION	B79/1032	5.7.79.	RELAX 11.2							
	7	SINGLE STOREY SIDE EXTN: & PORCH	B80/68	14.2.80.			4/0066/80	28.2.80	C			
WOOD HOUSE	8A	STABLE	B80/381	3.4.80			4/0317/80	3.4.80	C			
"UPLANDS"	2	EXTENSION TO GARAGE BLOCK	B80/477	27.3.80								
	19.	DOUBLE GARAGE & WALL.	B80/564									
	19.	DOUBLE GARAGE					4/0645/80	19.5.80	C			
ADJ	2.	ONE DWELLING - OUTLINE.					4/0682/80	19.6.80	R			
	8.	SINGLE STOREY SIDE & REAR EXTENSION					4/1519/80	17.11.80	C			
	19	SINGLE STOREY SIDE EXTENSION.					4/1803/80	16.1.81	C			
UPLANDS.	2.	DORMER IN ROOF.					4/1833/80	30.1.81	C			
	4	CHIMNEY.	B81/173	12.3.81	REJECTED		4/0137/81	16.2.81	C			
	5.	TWO STOREY SIDE EXTENSION	B81/211	26.2.81			4/0173/81	13.3.81	C			
	8	EXTENSION TO GARAGE	B81/207	14.3.81.								
	19	SINGLE STOREY EXTENSION	B81/357	23.4.81								
"BLUE CEDARS"	4	FLUE	B81/392	16.4.81	[illegible]							

Advert Spec: Cont: Area
Road Improvements
G.D.O. Article 4
Sect. 27-30 Orders
Private St. Works
Within 600 ft. TRUNK ROAD
Within 600 ft. SUBWAY ETC.

STREET NAME Higheroft Road. Hemel Hempstead

Classification

NUMBERING NOTICE ISSUED	STREET NUMBER	DESCRIPTION	PLAN NUMBER	PASSED BLDG. REGS.	C.D.O. & TDE. EFF	SEC'N 159 NOTICE	T.P. OR I.D. CERTIFICATE NUMBER	PLANNING DECISION DATE	U: C: R:	WITHIN 100 FT. SEWER	CLASS OF LISTED BUILDING	ENFORCEMENT OR CHALLENGE NOTICES
	17.	Loft Conversion	B81/401	16.4.81	Rejected							
	Adj 9.	One Dwelling. (Outline)					4/0401/81	6 MAY 1981	R	Appeal Lodged		Dismissed 8.2.82
Blue Cedars		Chimney	B81/642	30.4.81								
	17.	Loft Conversion.	B81/683	28.5.81	Rejected							
Uplands.		Rooms in Roof	B81/823.	4.6.81								
	17.	Loft Conversion	B81/1057.	16.7.81.								
	6	Connection to Sewer	B81/1176	13.8.81.								
	2.	Connection to Sewer	B81/1244	20.8.81.								
Highfirs.		Connection to Sewer	B81/1326	3.9.81.								
	4.	Connection to Main Sewer	B81/1363	10.9.81.								
	18.	Connection to Sewer	B81/1456	24.9.81.								
	14	Connection to Sewer	B81/1484	24.9.81								
Lynwood	17	Connection to Sewer	B81/1554	15.10.81								
Woodhouse.	8A	Connection to Sewer	B81/1746	12.11.81.								
Blue Cedars		Single Storey Extension.	B81/1964.	14.1.82	Rejected							
	4.	Single Storey Side Extension.					4/1459/81	20.1.82	C			
	1.	Connection to Sewer	B81/2019	30.12.81.								
	21.	Connection to Sewer	B81/2064	30.12.81								
	5.	Single Storey Rear Extension.	B82/122	25.2.82.			4/0082/82					
Noke Cottage.		Connection to Sewer	B82/313.	1.4.82.								
Blue Cedars.		Single Storey Extension	B82/344.	8.4.82								
	7	Connection to Sewer	B82/997.	29.7.82.								
	5.	Connection to Sewer	B82/998	29.7.82								
	9.	Single Storey Rear Extension & Garage	B82/1348	23.9.82.	Rejected.		4/1038/82	21 OCT 1982	R			
	1.	First Floor Side Extension.					4/1251/82	3 DEC 1982	R			
	9	Single Storey Extension	B82/1655	11.11.82.			4/1368/82	6 JAN 1983	C			
	1	First Floor Extension	B82/1793	2.12.82								
	9	Double Garage					4/0120/83	18 MAR 1983	C			
	9	Alterations & Additions	B83/203.	3.3.83								
	1	First Floor Side Extension.					4/0229/83					
	9	Garage Alterations	B82/1655									

TO REPEAT ORDER STATE NO. 351139-T-L

STREET NAME HIGHCROFT ROAD. HEMEL HEMPSTEAD

Classification

33-15
754

UMBERING NOTICE ISSUED	STREET NUMBER	DESCRIPTION	PLAN NUMBER	PASSED BLDG. REGS.	C.D.O. & TDE. EFF	SEC'N 159 NOTICE	T.P. OR I.D. CERTIFICATE NUMBER	PLANNING DECISION DATE	U: C: R:	WITHIN 100 FT. SEWER	CLASS OF LISTED BUILDING	ENFORCEMENT OR CHALLENGE NOTICES
	8.	TWO STOREY SIDE EXTENSION.					4/0454/83.	13/5/83	R	APPEAL	LODGED /	ALLOWED
	8	TWO STOREY SIDE EXTENSION					4/0882/83	21 SEP 1983	R			
	1.	FIRST FLOOR EXTENSION.	B83/1293.	8.9.83.								
	8	SINGLE STOREY REAR EXTENSION, OUTLINE					4/1257/83	24 NOV 1983	C			
	9.	ROOMS IN ROOF	B84/833	26.7.84.	RETURNED.		4/0438/84	11.5.84	C			
	21.	DORMER, BAY WINDOW & CHIMNEY.					4/1004/84	24 SEP 1984	C			
	9.	LOFT CONVERSION.	B84/1186	9.8.84								
	21.	DORMER, BAY WINDOW & CHIMNEY	B84/1521.	20.12.84.								
UPLANDS.	2	SINGLE STOREY REAR EXTENSION	B85/283.				4/0278/85	23 APR 1985	C			
	18.	TWO STOREY SIDE, SINGLE STOREY FRONT EXTN & GARAGE.	B85/1103				4/0394/85	5-6-85	C			
	5	ALTERATIONS	BN86/552									
	21.	ONE DWELLING. OUTLINE.					4/1040/86	4-9-86	R	APPEAL LODGED.		Dismissed 10/3/87
	18	TWO STOREY SIDE EXTENSION & DOUBLE GARAGE	B86/1042									
	14.	WINDOW	BN86/1128									
	14	DETACHED DWELLING (OUTLINE)					4/0170/87	19.3 87	R			
	1	PORCH					4/0411/87	24 4 87	C			
	12	ALTERATIONS	B87/1447									
UPLANDS	2	S/S EXTENSION	B87/1548									
	2	S/S REAR EXTENSION					4/1807/87	18.1.88	C			
UPLANDS	2	S/S SIDE EXTN	B88/0297									
	8	2 Storey Extn & Alterations.	B88/1221				4/1685/88	7.11.88	C			
	8	2 STOREY EXTN & ALTS	B88/1584									
INNE CEDARS'		EXTENSION	B89/0238									
INE CEDARS		SINGLE STOREY REAR EXTN					4/0310/89	11.5.89	C			
FELDEN RIDGE		CONSERVATORY OVER SWIM. POOL	BN89/0706									
	7	Front conservatory					4/0072/90	2.3.90	C			
FELDEN RIDGE		INT. ALTS.	BN91/0345									
	1	2 STOREY FRONT EXTN & BAY WINDOW					4/1555/92	28.1.93	C			
	5	CAVITY FILL	BN93/0090									
	1	TWO STOREY EXTENSION	B93/0658									

Advert Spec: Cont: Area

Road Improvements

G.D.O. Article 4

Sect. 27-30 Orders

Private St. Works

Within 600 ft. TRUNK ROAD

Within 600 ft. SUBWAY ETC.

STREET NAME HIGHCROFT ROAD HEMEL HEMPSTEAD

Classification

NUMBERING NOTICE ISSUED	STREET NUMBER	DESCRIPTION	PLAN NUMBER	PASSED BLDG. REGS.	C.D.O. & TDE. EFF	SEC'N 159 NOTICE	T.P. OR I.D. CERTIFICATE NUMBER	PLANNING DECISION DATE	U: C: R:	WITHIN 100 FT. SEWER	CLASS OF LISTED BUILDING	ENFORCEMENT OR CHALLENGE NOTICES
	20	2 STOREY SIDE EXTN					4/1392/93	16-3-94	C			
	1	2 STOREY FRONT EXTN					4/1637/93	12-1-94	C			
	4	CAVITY FILL	BN94/00P									
	20	2 STOREY SIDE EXTN	B95/0627				4/1027/94	28-9-94	C			
	16	DET DWELLING (REPLACEMENT	B95/0811				4/0845/95	2-8-95	C	PD REMOVED		
	16	SUB DETAILS MATERIALS & BOUNDARY TREATMENT P/P 4/0845/95					4/1032/95	RM 29-8-95	U			
	20	2 STOREY SIDE EXTN (REV. SCHEME)					4/1152/95	13-10-95	C			
	16	Retention of garage					4/0405/96	1-5-96	U			
	15	Connection to sewer	BN96/0473									
	8A	DEMOLISH HOUSE. ERECT NEW HOUSE					4/01620/97	12.12.97	R			
	13	S/S REAR EXTENSION, F/F SIDE EXTENSION ABOVE GARAGE TO PROVIDE ROOMS, PORCH	B98/0861				4/00057/98	6-3-98	C			
	8A	DEMOLISH EXISTING AND REPLACEMENT DWELLING	B98/0999				4/00213/98	20.3.98	C			
	17	EXTN, LOFT CONVERSION + NEW GARAGE	B98/0970				4/00592/98	29.6.98	C			
	17	DETACHED GARAGE	~~B98/0899~~	B98/1137	Rej							
	17	SUB OF LANDSCAPING DETAILS PURSUANT COND 4 PP 4/0592/98					4/01482/98	3-9-98	U			
	8A	SUB OF MATERIALS REQD BY COND 2 OF P.P. 4/0213/98					4/01922/98	3.12.98	A			
	2	TWO STOREY SIDE EXTN + S/S REAR EXTN					4/00696/99	14-5-99.	R			
	5	CONSERVATORY					4/00980/99	1-7-99	C			
	10	TWO STOREY SIDE EXTENSION [illegible] CONSERVATORY	B99/1057				4/1012/99	27-7-99	C	P.D. REMOVED		
	10	DETAILS MATERIALS COND 2 PP 4/1012/99					4/01570/99	27.10.99	A			
	15	FIRST FLOOR EXTN + REMODELLING					4/01601/99	2-12-99	C			
	10	CONSERVATORY					4/01609/99	11-11-99	C			
	2	2 STOREY [illegible]					4/02086/99	7-1-2000	C			
	15	*REPLACEMENT DWELLING	B99/1440				4/02112/99	18.2.00	C			
	5	LOFT CONVERSION WITH DORMER	BN00/0482				4/00092/00	3-4-00	C			
	10	PITCHED ROOF TO GARAGE + SNOOKER ROOM					4/00289/00	11-4-00	C	PD WINDOWS ETC		
	15	DETS OF ROOF TILES REQ BY COND 2 OF P/P 4/0601/99					4/00538/00	14-4-00	U			
	15	SUBMISSION OF LANDSCAPING DETAILS REQ BY COND 3 OF P/P 4/2112/99					4/00799/00	13-6-00	A			
	15	DETAILS OF BRICKS MATERIALS REQUIRED BY CONDITION 2 OF P/PERMISSION 4/02112/99 *					4/01066/00	21-6-00	A			
	2	EXTENSION & REMODELLING	B00/0639									

TO REPEAT ORDER STATE NO. 351139-1-L

STREET NAME HIGHCROFT RD, HH.

Classification

NUMBERING NOTICE ISSUED	STREET NUMBER	DESCRIPTION	PLAN NUMBER	PASSED BLDG. REGS.	C.D.O. & TDE. EFF	SEC'N 159 NOTICE	T.P. OR I.D. CERTIFICATE NUMBER	PLANNING DECISION DATE	U: C: R:	WITHIN 100 FT. SEWER	CLASS OF LISTED BUILDING	ENFORCEMENT OR CHALLENGE NOTICES
	2	CONSERVATORY					H/01448/00	8.9.00	R			
	17	Detached garage	BO/10478 (Resub).				4/00925/01	3 3 01	C	P D	GARAGE	
	5	1ST FLOOR ACCESS LANDING WITH SAFETY RAIL					4/00873/02	27.6.02	C			
	20	INTERNAL ALTERATIONS	BS4/1281									
	7	DEM OF CONSERVATORY AND GARAGE CONSTRUCTION OF PORCH, FIRST FLOOR SIDE EXTN AND FOUR DORMERS AND REPLACEMENT GARAGE	BS6/02128				4/00065/06	20 3 06	C	P D WINDOWS, DOORS, OPENINGS + GARAGE		
	20	CONSERVATORY					4/01166/06	13.7.06	R			
	17	TWO STOREY REAR EXTN, WITH RECESSED BALCONY TO FIRST FLOOR					4/02833/06	22.10.08	—	WITHDRAWN		
	20	CONSERVATORY					4/00094/07	16 2.07	C	P.D. REMOVED		
	8	REGULARISATION OF WINDOWS/DOORS	BR07/06280									
	4	FIRST FLOOR EXTN AND DEMOLITION OF GARAGE					4/00477/08	25 4 08	R	APPEAL LODGED - ALLOWED 26/5/09		
	11	WORKS TO EXISTING REAR GROUND FLOOR EXTN + FIRST FLOOR FRONT AND REAR EXTNS AND CREATION OF FIRST FLOOR BALCONY AREA					4/00793/08	11.6.08	R			
	4	two storey rear extension					4/0041/09	29.7.09	Withdrawn			
	4	S/S rear extn					4/1373/09	29.9.09	DEVELOPMENT IS LAWFUL			
	4	PITCHED ROOF OVER PROPOSED SINGLE STOREY EXTN (REAR)					4/01558/09	24.11.09	C			
	8	S/S rear 2xlr. with Lanvern Rooflight.					4/02098/09	1.2.10		The development is lawful		
	4	NEW DORMER IN REAR ROOF SLOPE TO EXISTING FIRST FLOOR					4/00594/10	1.6.10	R			
	3A	Single Storey side & front Extension					4/0928/10	28.7.10	C			